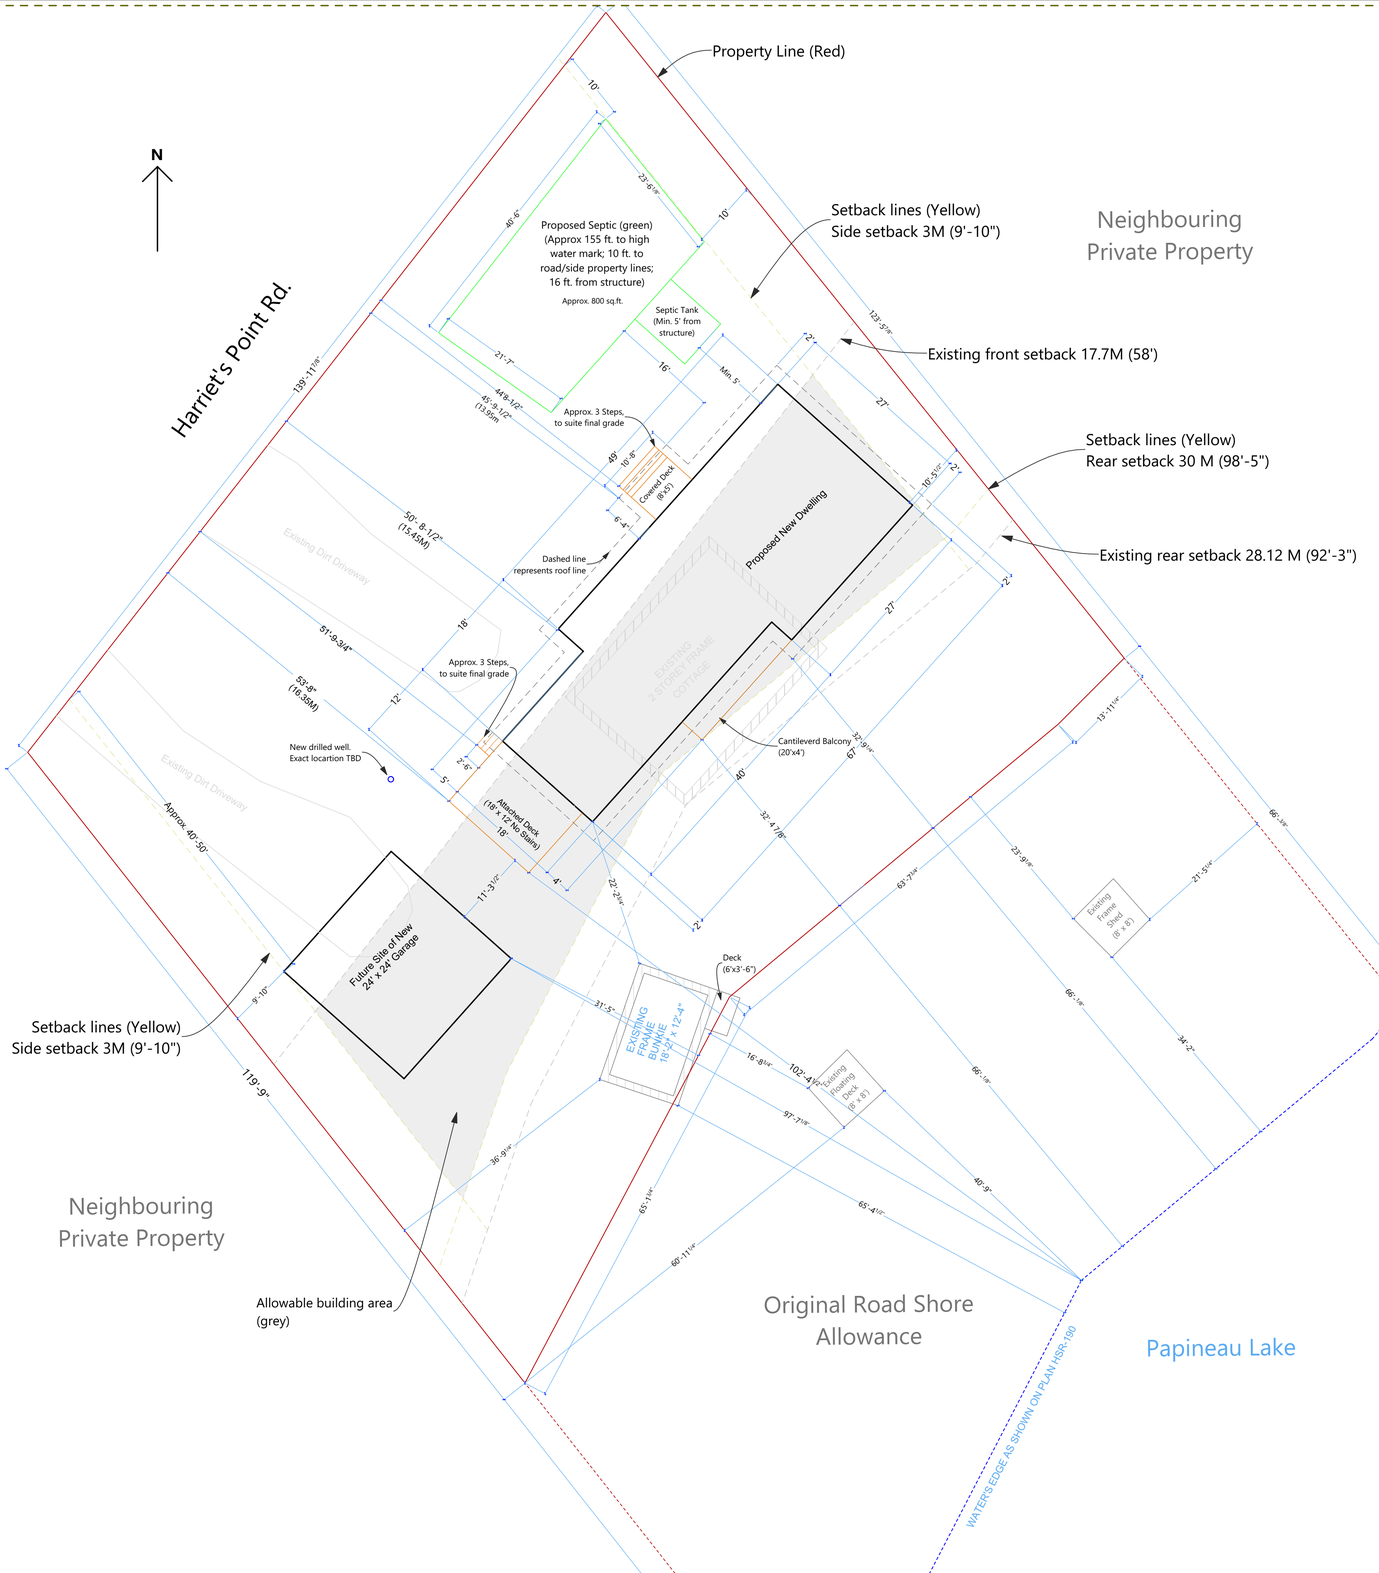

1 SCALE: 3/32" = 1'-0"

SITE PLAN

GreenWoods Design

The Kapuscinski Cottage

Scott and Jill Kapuscinski
22 Harriets Point Rd.
Maple Leaf, Ontario

Engineer (if req'd)

GreenWoods Design:
BCIN # 201793
Philip Charlebois, Designer:
BCIN #128756
Maynooth, Ontario, K0L 2S0
phil@greenwoodsdesign.ca

This drawing or underlying design cannot be copied or used to build a similar structure without GreenWood Design's written Permission

Do Not copy this document as scale will be incorrect.

1" ACTUAL

IF THE ABOVE DIMENSION DOES NOT MEASURE ONE INCH (1") EXACTLY, THIS DRAWING WILL HAVE BEEN ENLARGED OR REDUCED, AFFECTING ALL LABELED SCALES.

Date: 2025-03-20

A-101