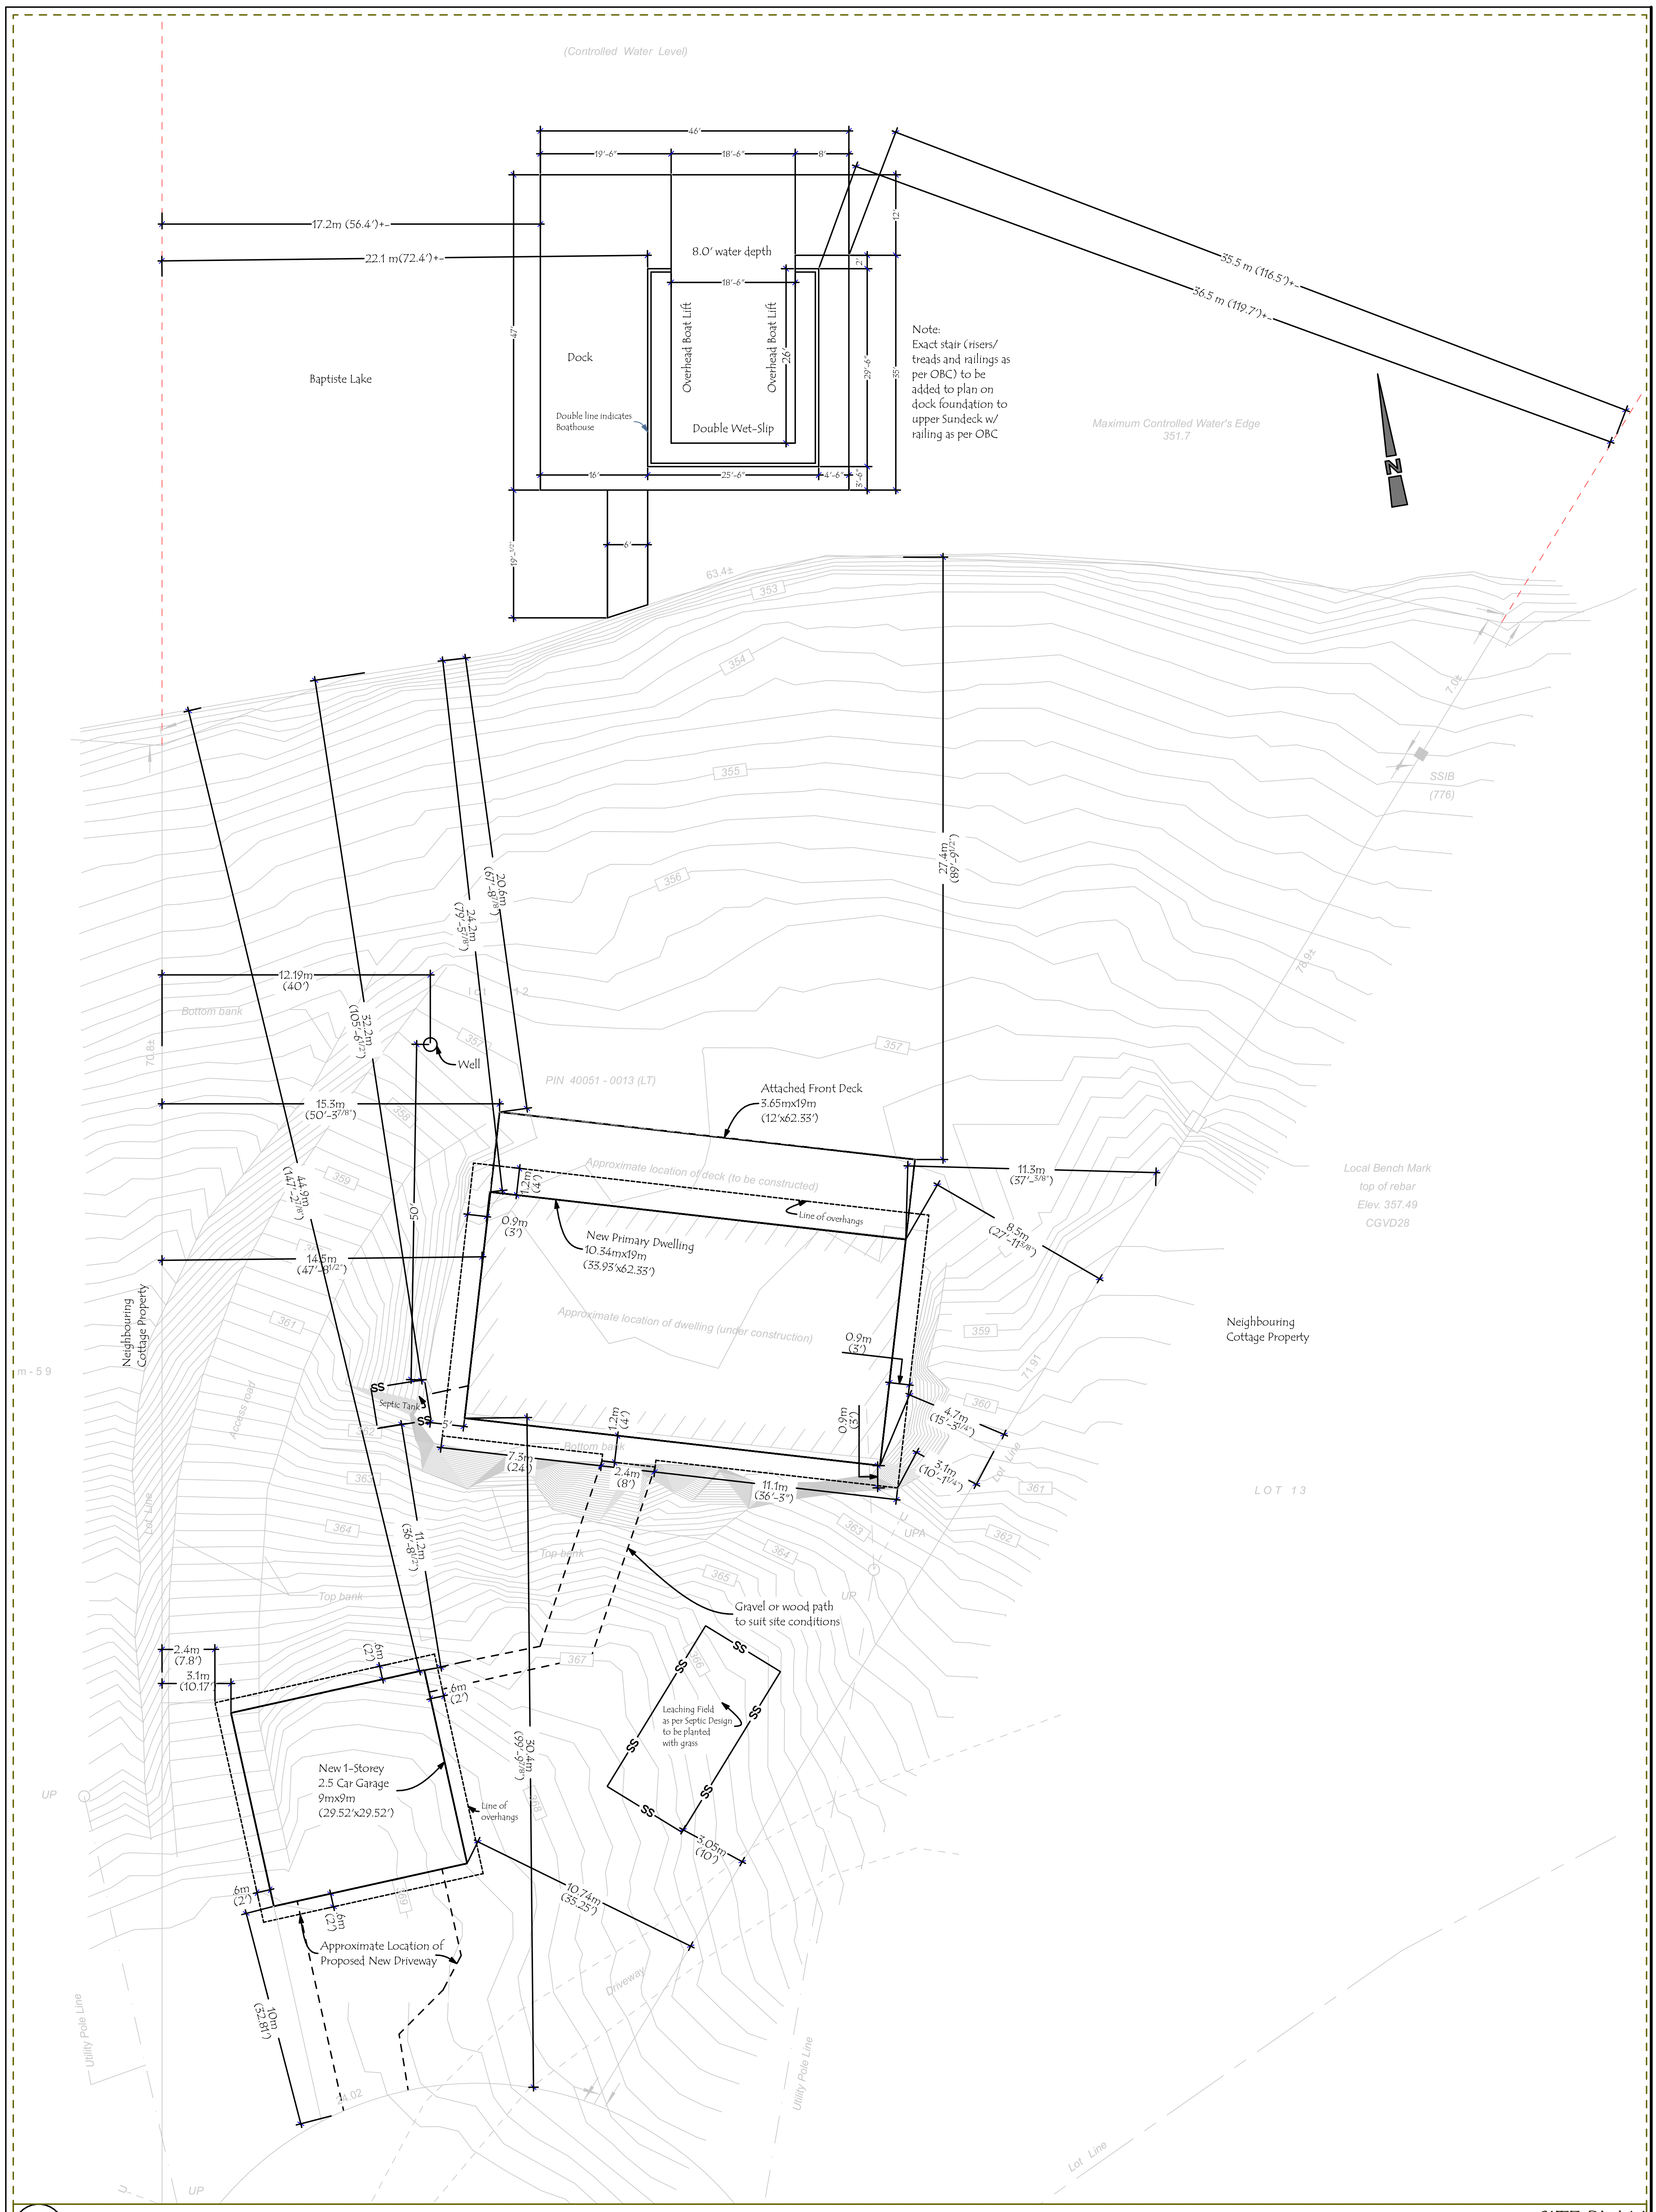

1

SITE PLAN
3/32" = 1'-0"

A-102

Plotted On: 2024-07-14

Scale:	AS NOTED
Date:	2024-07-14

IF THE ABOVE DIMENSIONS DO NOT AGREE WITH THE DRAWING, THE ENGINEER MUST BE NOTIFIED IMMEDIATELY. THIS DRAWING SHALL NOT BE REPRODUCED OR REPRODUCED.

The Flowerday Home

Nikki & Justin Flowerday
Ranger's Road,
Hastings Highlands, Ontario

SITE PLAN

Do NOT scale this drawing. Use only figured dimensions or scale will be incorrect.

This drawing is underlying design property of HavenCraft Inc. It may not be used to build a similar structure without permission from HavenCraft Inc.

Engineer (if req'd)

Patrick Marcotte, M.A.A.T.O., C.E.T., LEED Green Assoc.
HavenCraft Inc. BCIN # 56435 & 56862
RR#2 Bancroft, Ontario, K0L 1C0, (613) 334-9158
info@havencraft.ca www.havencraft.ca

CERTIFIED ENGINEERING TECHNOLOGIST OACETT ONTARIO PATRICK MARCOTTE № 58230

ASSOCIATION OF ARCHITECTURAL TECHNOLOGISTS OF ONTARIO 19-1429 Patrick Marcotte, M.A.A.T.O.

HavenCraft Design