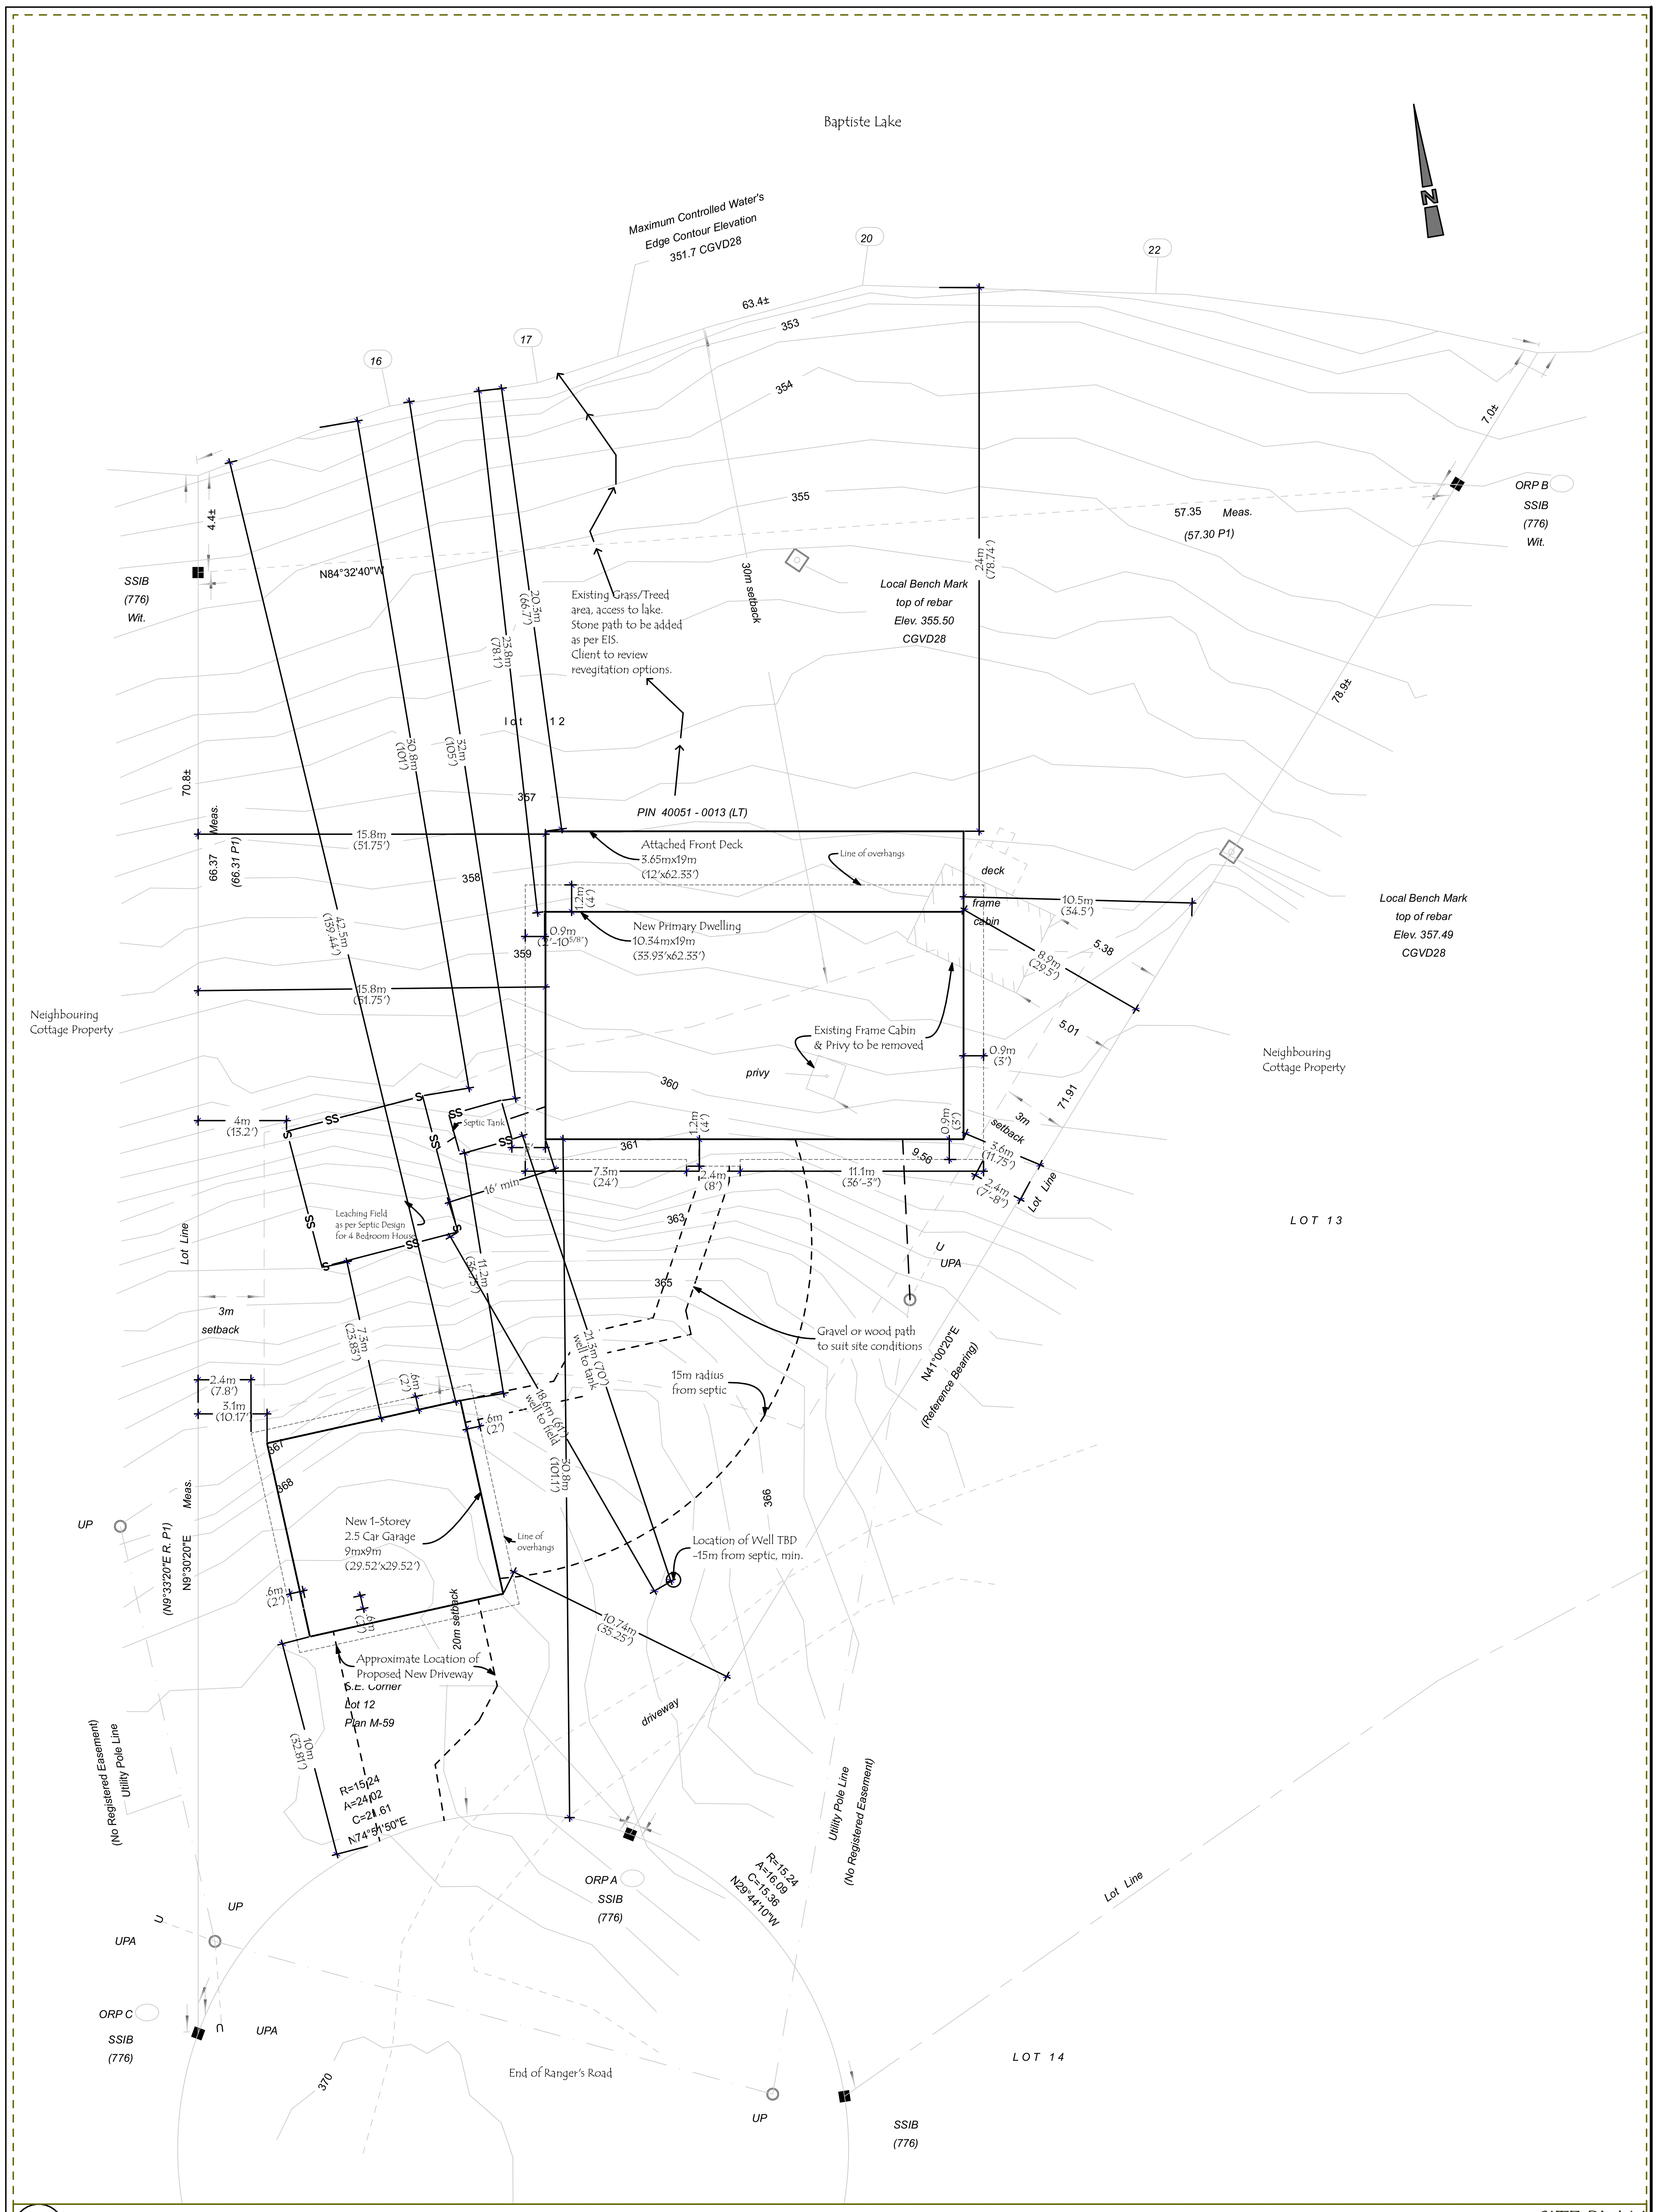

1

SITE PLAN
3/32" = 1'-0"

A-102

Scale: AS NOTED

Date: 2025-08-22

Plotted On: 2025-08-22

IF THE ABOVE DIMENSIONS DO NOT AGREE WITH THE DRAWING, THE ENGINEER MUST BE NOTIFIED. THIS DRAWING WILL HAVE BEEN ALTERED IF NOT SEALED.

The Flowerday Home

Nikki & Justin Flowerday
Ranger's Road,
Hastings Highlands, Ontario

SITE PLAN

This drawing or underlying design is the property of HavenCraft Inc. It may not be used to build a similar structure without HavenCraft Inc.'s written permission.

Do NOT scale this drawing or scale will be incorrect.

Engineer (if req'd)

Patrick Marcotte, M.A.A.T.O., C.E.T., LEED Green Assoc.
HavenCraft Inc. BCIN # 56435 & 56862
RR#2 Bancroft, Ontario, K0L 1C0, (613) 354-9158
info@havencraft.ca www.havencraft.ca

CERTIFIED ENGINEERING TECHNOLOGIST OACETT ONTARIO PATRICK MARCOTTE № 58230

ASSOCIATION OF ARCHITECTURAL TECHNOLOGISTS OF ONTARIO 19-1429 Patrick Marcotte, M.A.A.T.O.

HavenCraft Design