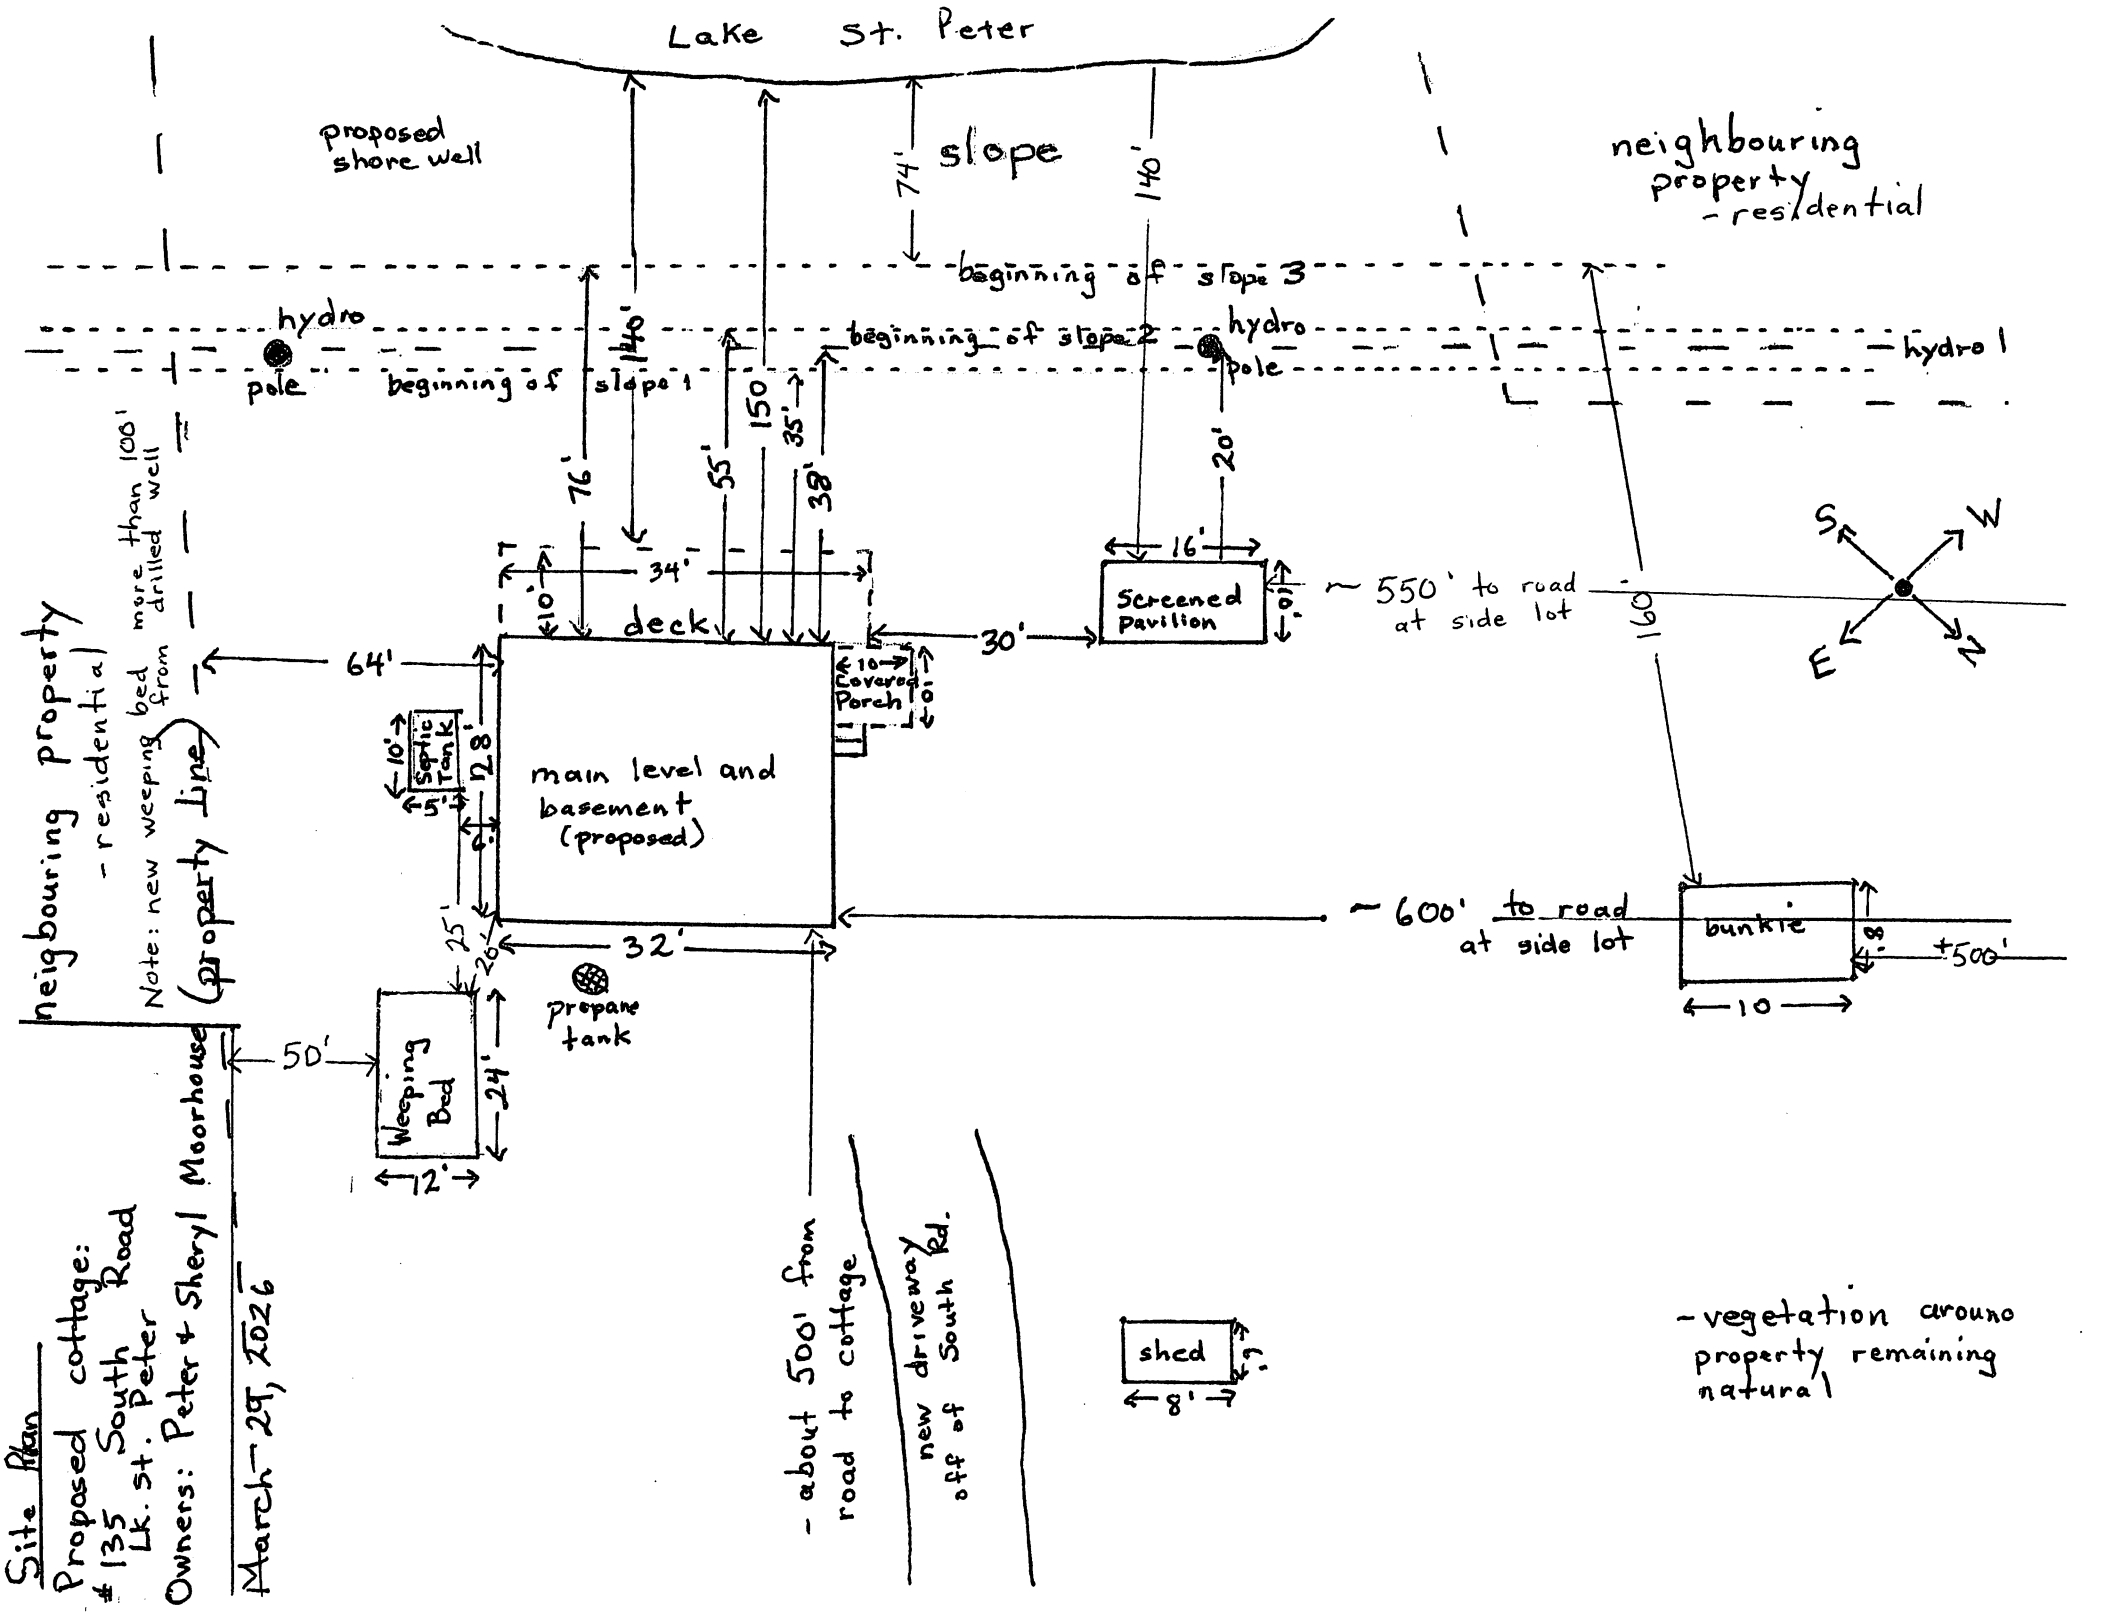
Lake St. Peter
proposed shore well
74' slope
140'
neighbouring property - residential
beginning of slope 3
beginning of slope 2
beginning of slope 1
hydro pole
hydro
hydro
hydro line
76'
140'
55'
150'
35'
38'
20'
16'
34'
10'
deck
Screened Pavilion
10' x 10'
30'
~ 550' to road at side lot
160'
S
W
E
N
64'
10' x 5' Septic Tank
12.8'
main level and basement (proposed)
10' x 10' Covered Porch
~ 600' to road at side lot
bunkie
8'
10'
+500'
25'
26'
32'
prepare tank
neighbouring property - residential
Note: new weeping bed from drilled well more than 100' from (property line)
50'
Weeping Bed
24'
12'
- about 500' from road to cottage
new driveway off of South Rd.
shed
7'
8'
- vegetation around property remaining natural
Site Plan
Proposed cottage:
#135 South Lk. st. Peter Road
Owners: Peter + Sheryl Moorhouse
March 29, 2026

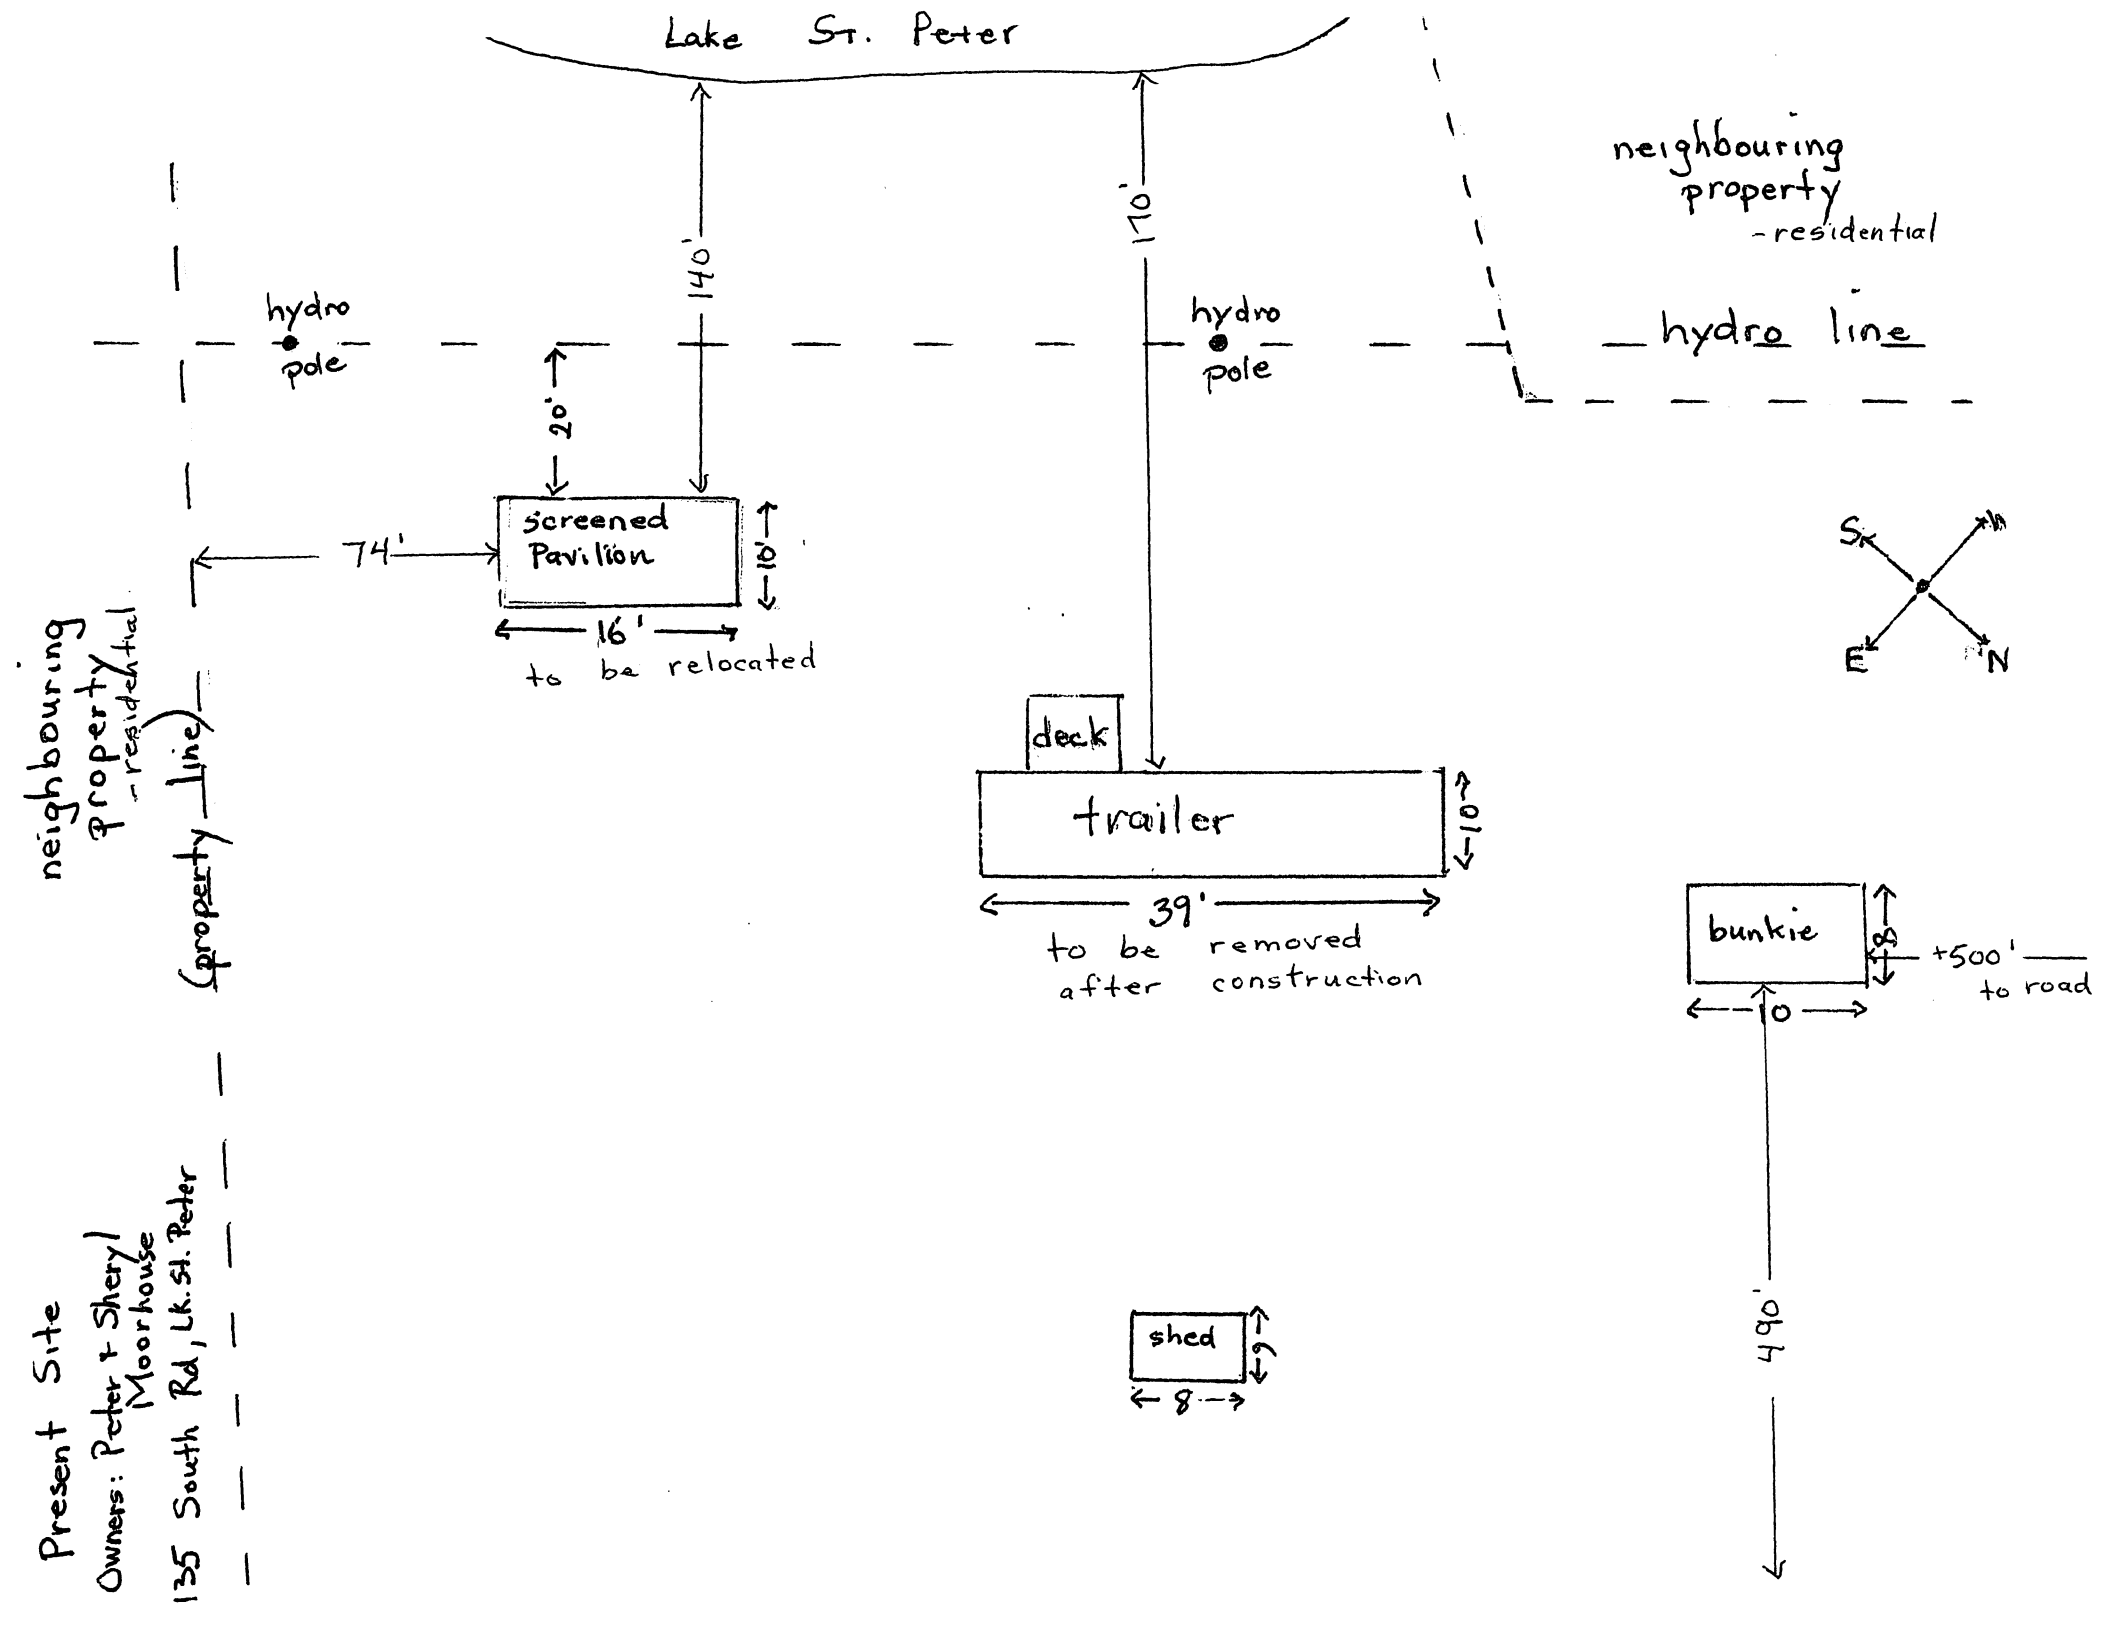
Lake St. Peter
neighbouring property - residential
hydro pole
hydro pole
hydro line
140'
170'
20'
74'
screened Pavilion
10'
16'
to be relocated
deck
trailer
10'
39'
to be removed after construction
S
E
N
bunkie
8
10
+500' to road
490'
shed
9
8
neighbouring property - residential
(property line)
Present Site
Owners: Peter + Sheryl Moorhouse
135 South Rd, Lk. St. Peter